NYS DEC – 2/9/06 Enclosure
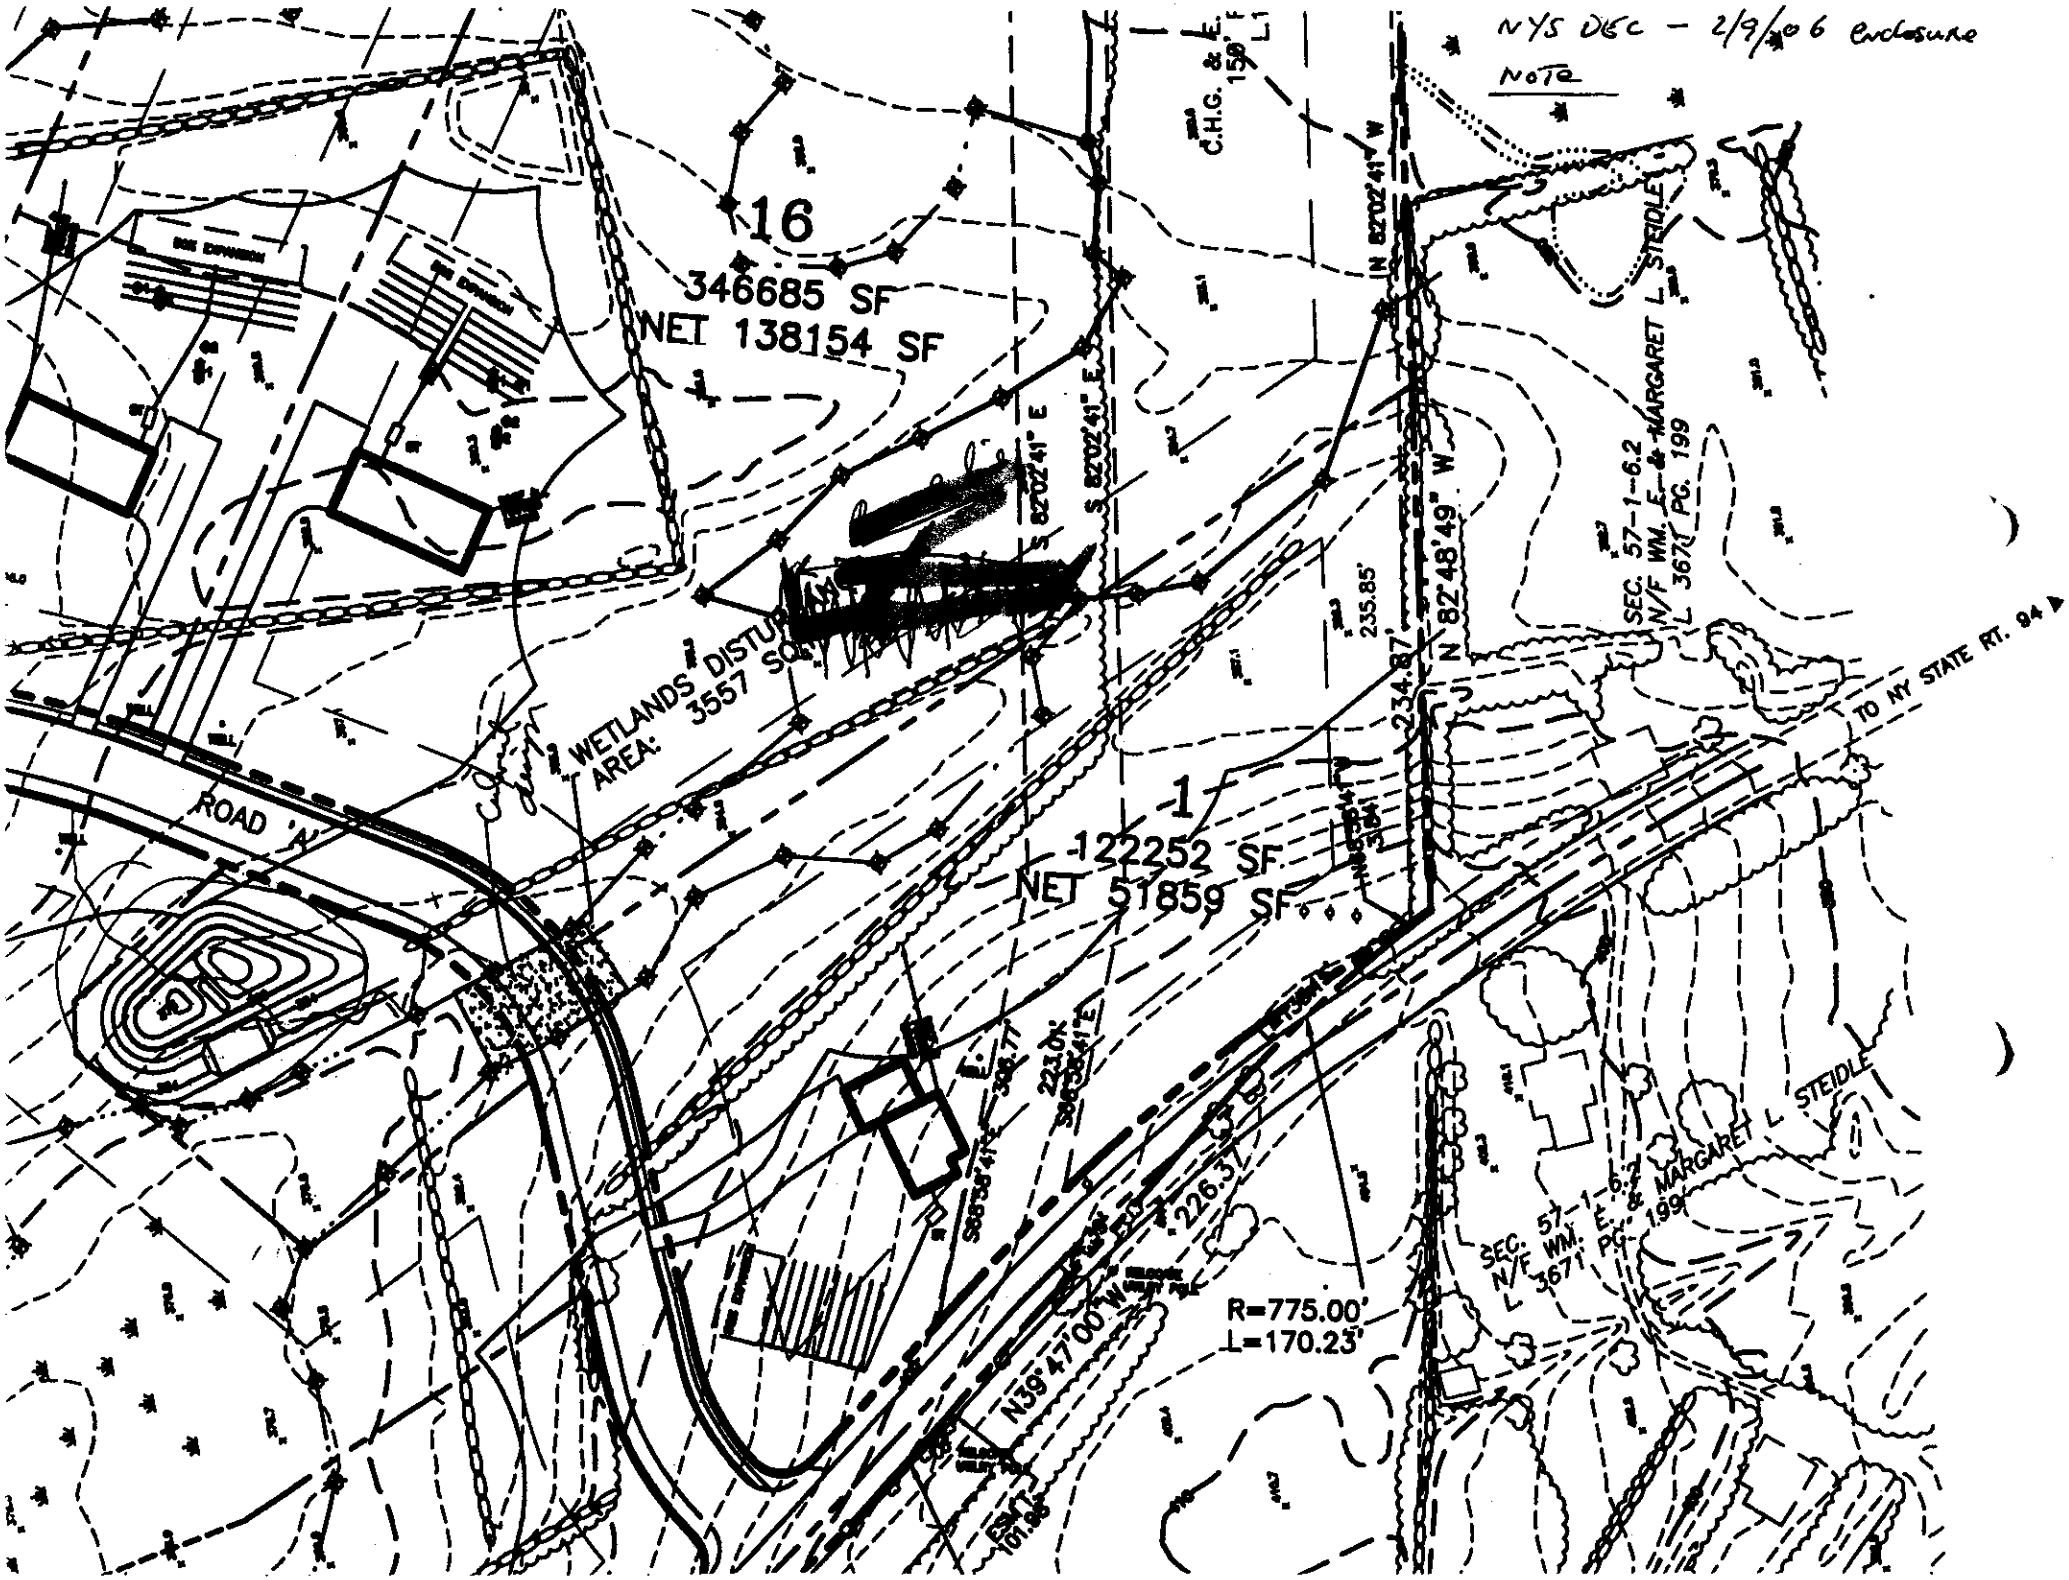
NOTE